CENTERLINE CURVE TABLE				
Curve	Deflection	Chord	Arc	Radius
C1	15°05'51"	420.45'	421.80'	1600.00'
C2	6°20'32"	26.70'	26.71'	250.00'

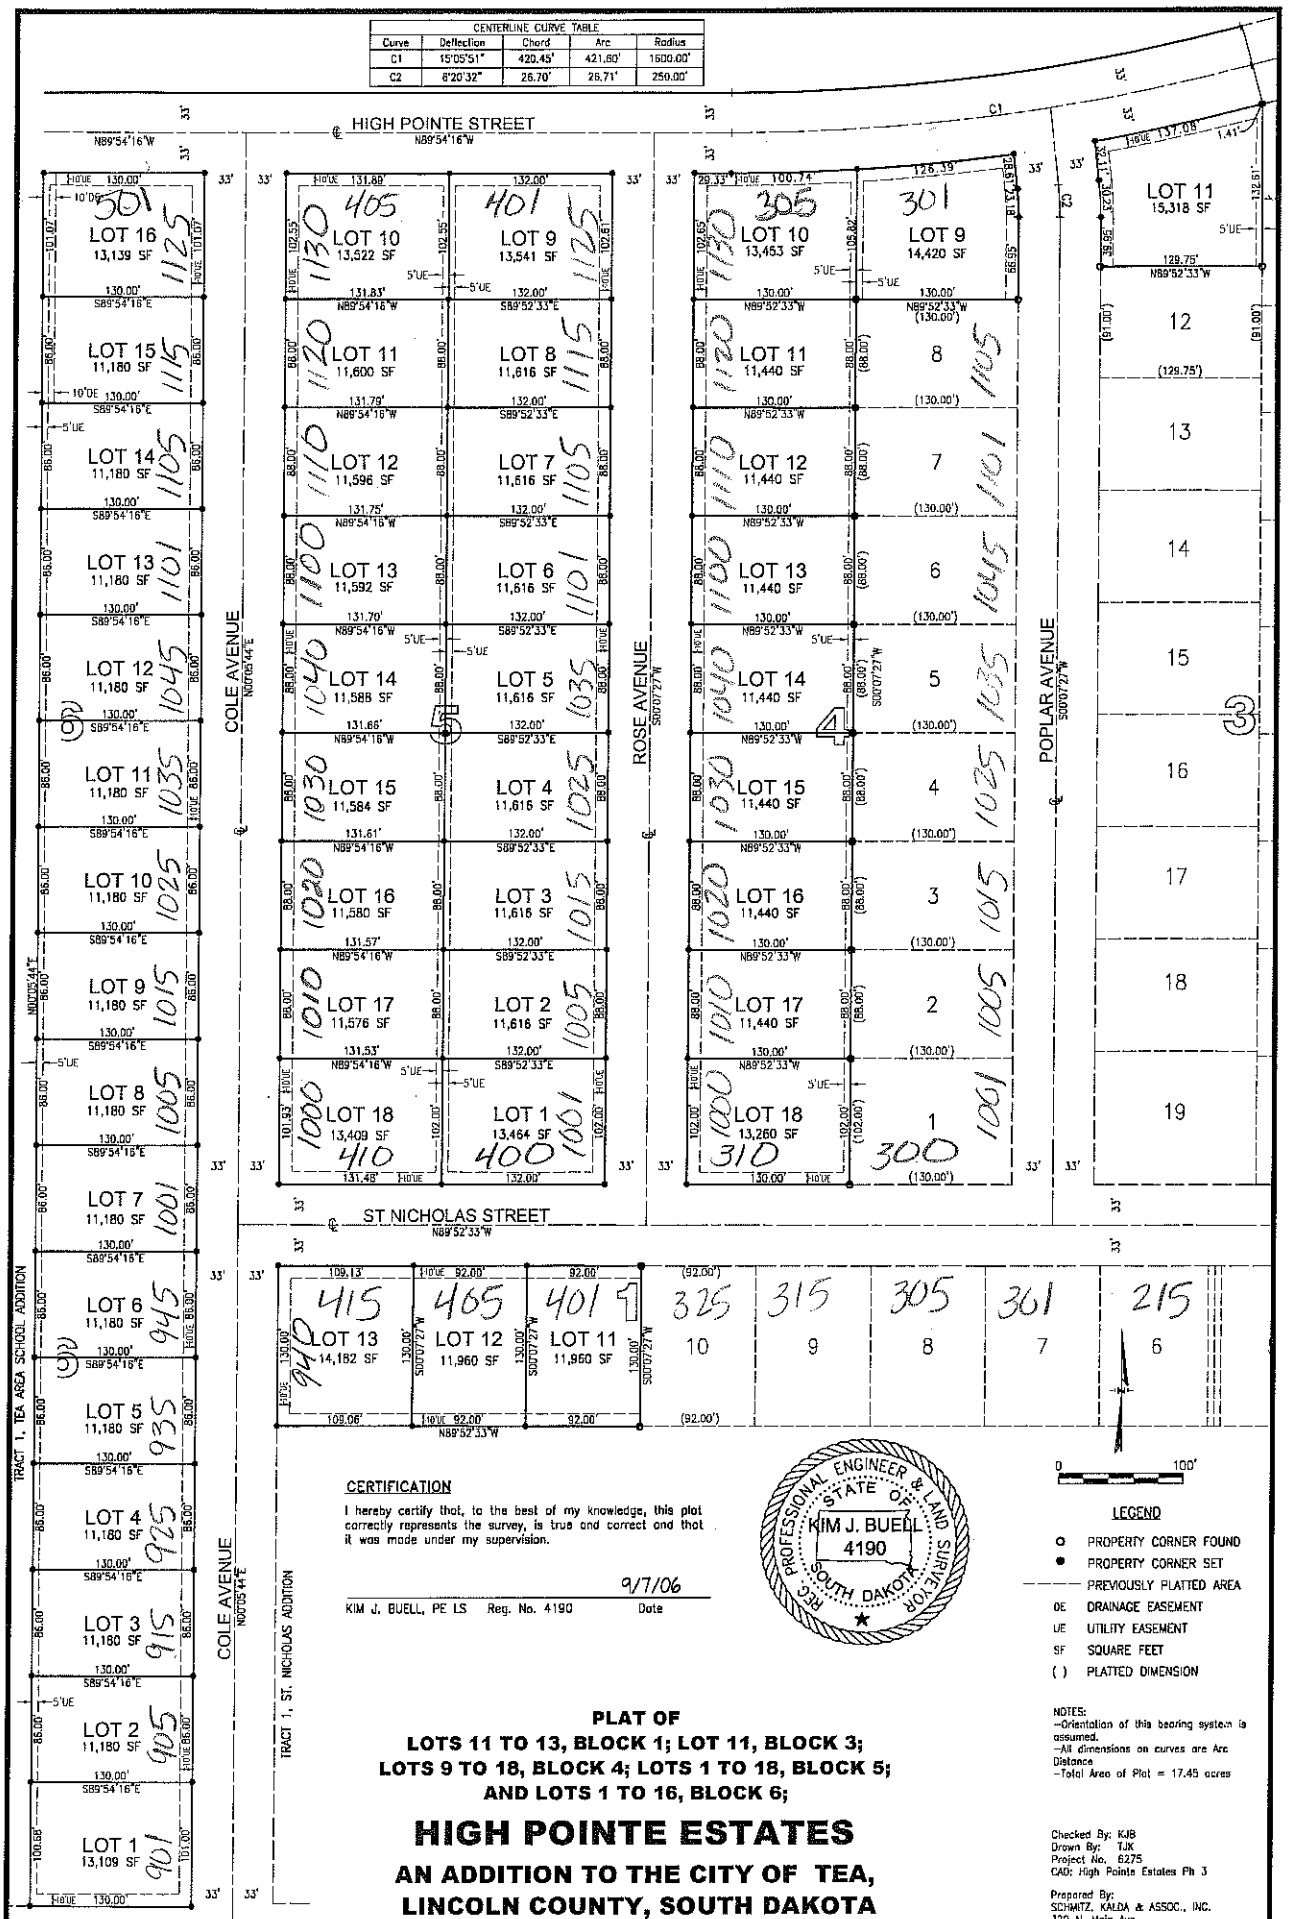

CERTIFICATION

I hereby certify that, to the best of my knowledge, this plat correctly represents the survey, is true and correct and that it was made under my supervision.

9/7/06

KIM J. BUELL, PE LS Reg. No. 4190 Date

PROFESSIONAL ENGINEER & LAND SURVEYOR
STATE OF SOUTH DAKOTA
KIM J. BUELL
4190
REG.

LEGEND

- ○ PROPERTY CORNER FOUND
- ● PROPERTY CORNER SET
- PREVIOUSLY PLATTED AREA
- DE DRAINAGE EASEMENT
- UE UTILITY EASEMENT
- SF SQUARE FEET
- ( ) PLATTED DIMENSION

NOTES:
-Orientation of this bearing system is assumed.
-All dimensions on curves are Arc Distance
-Total Area of Plat = 17.45 acres

PLAT OF
LOTS 11 TO 13, BLOCK 1; LOT 11, BLOCK 3;
LOTS 9 TO 18, BLOCK 4; LOTS 1 TO 18, BLOCK 5;
AND LOTS 1 TO 16, BLOCK 6;

HIGH POINTE ESTATES

AN ADDITION TO THE CITY OF TEA,
LINCOLN COUNTY, SOUTH DAKOTA

Checked By: KJB
Drawn By: TJK
Project No. 6275
CAD: High Pointe Estates Ph 3

Prepared By:
SCHMITZ, KALDA & ASSOC., INC.
320 N. Main Ave.
Sioux Falls, SD 57104
(605) 332-8241

Schmitz, Kalda & Associates, Inc.