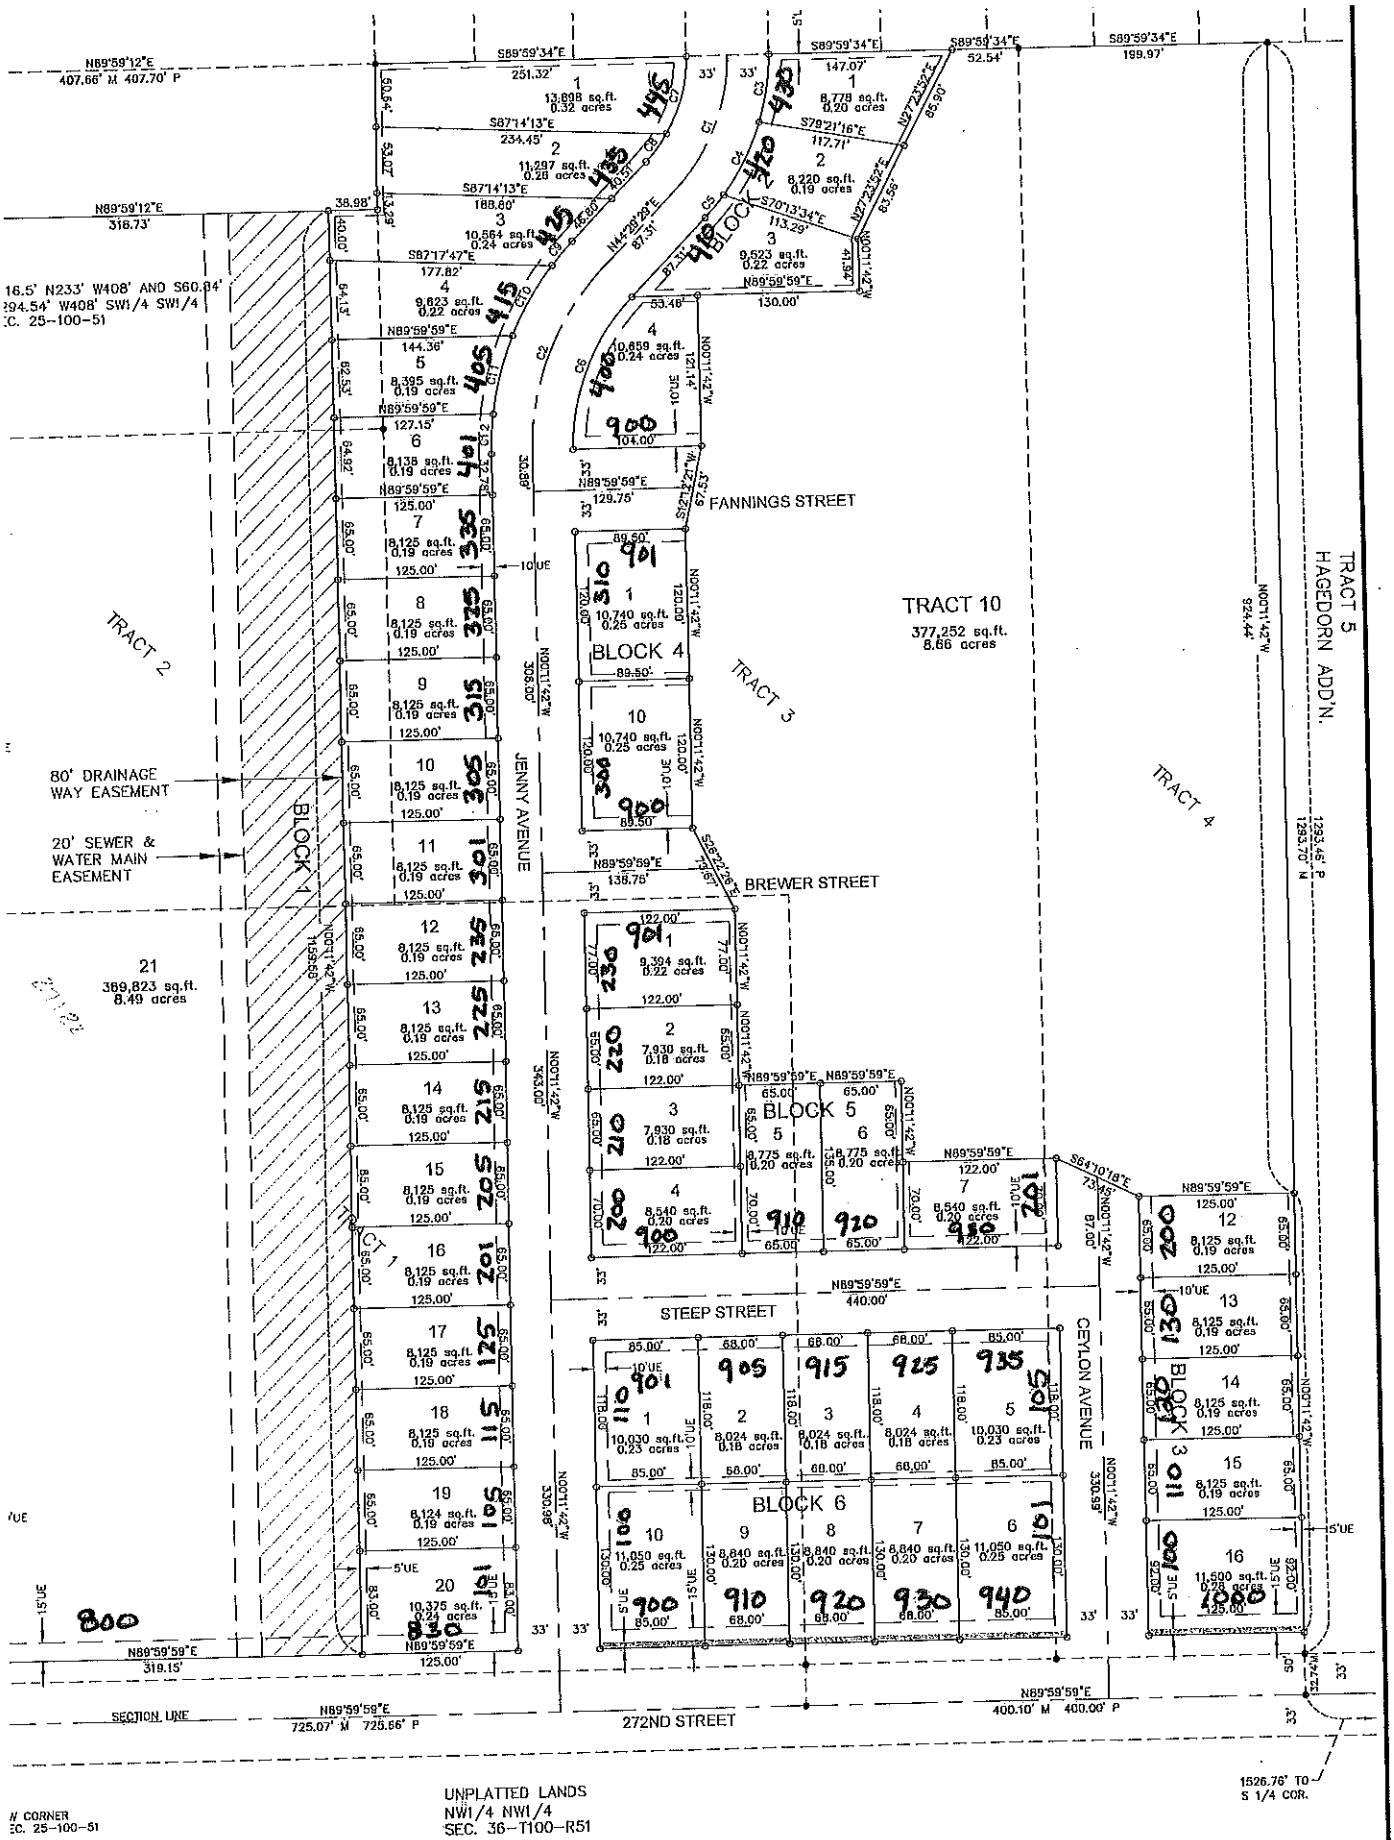
TRACT 1
TRACT 2
TRACT 3
TRACT 4
TRACT 5 HAGEDORN ADD'N.
TRACT 10
377,252 sq.ft.
8.66 acres
21
389,823 sq.ft.
8.49 acres
BLOCK 1
BLOCK 4
BLOCK 5
BLOCK 6
JENNY AVENUE
FANNINGS STREET
BREWER STREET
STEEP STREET
CEYLON AVENUE
272ND STREET
80' DRAINAGE WAY EASEMENT
20' SEWER & WATER MAIN EASEMENT
16.5' N233' W408' AND S60.84' 294.54' W408' SW1/4 SW1/4 SEC. 25-100-51
SECTION LINE
N CORNER SEC. 25-100-51
UNPLATTED LANDS NW1/4 NW1/4 SEC. 36-T100-R51
1526.76' TO S 1/4 COR.

Sheet 1 of 2