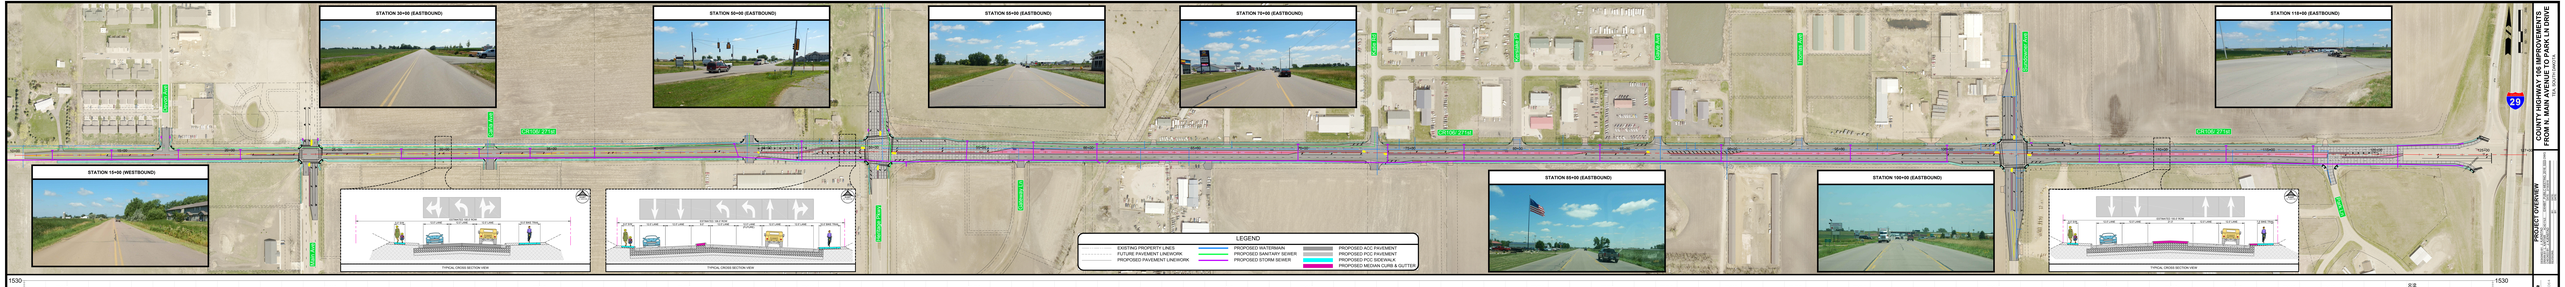

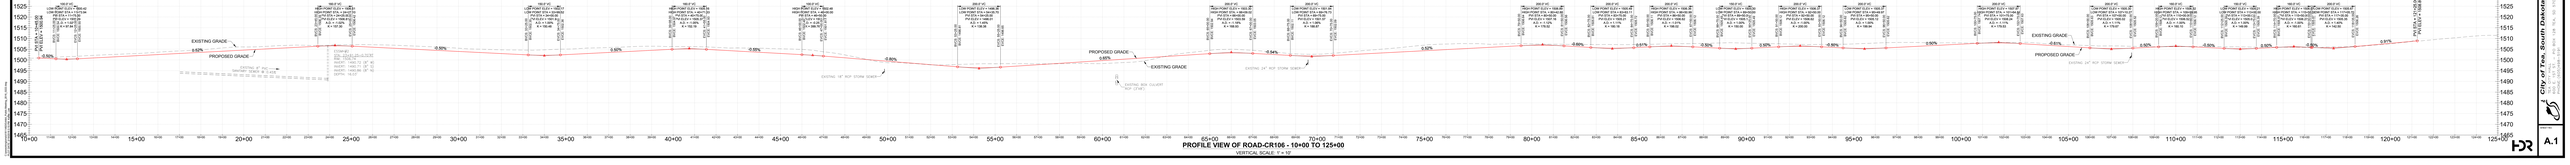

PROFILE VIEW OF ROAD-CR106 - 10+00 TO 125+00

COUNTY HIGHWAY 106 IMPROVEMENTS
FROM N. MAIN AVENUE TO PARK LN DRIVE

PROJECT OVERVIEW

City of Tea, South Dakota

A.1